FOOD COURT

SECTIONAL ELEVATION

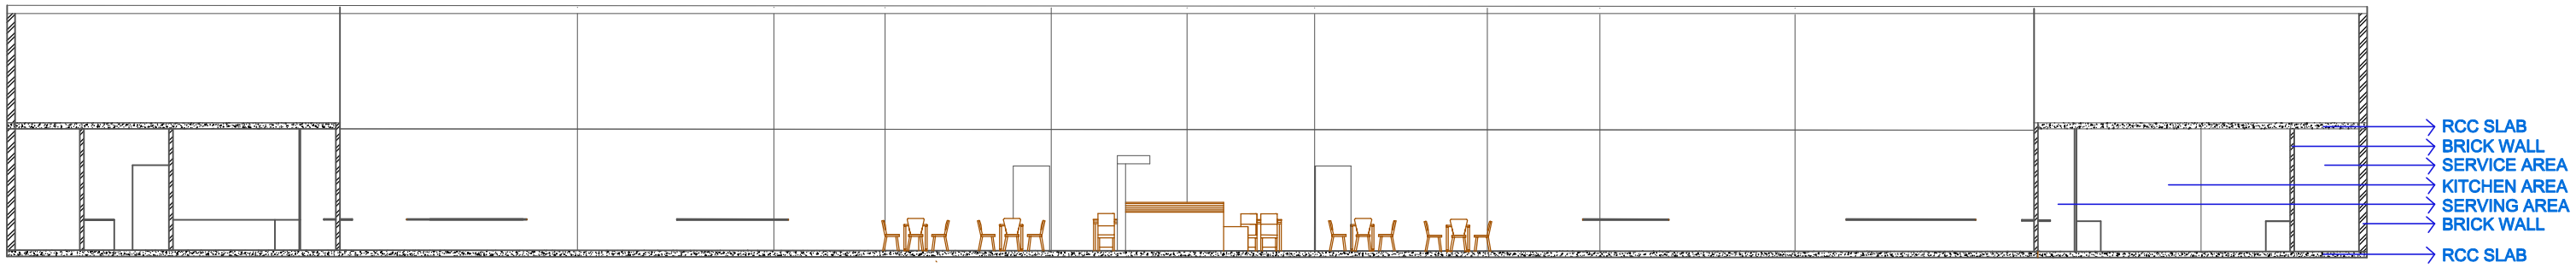

SECTIONAL ELEVATION A A'

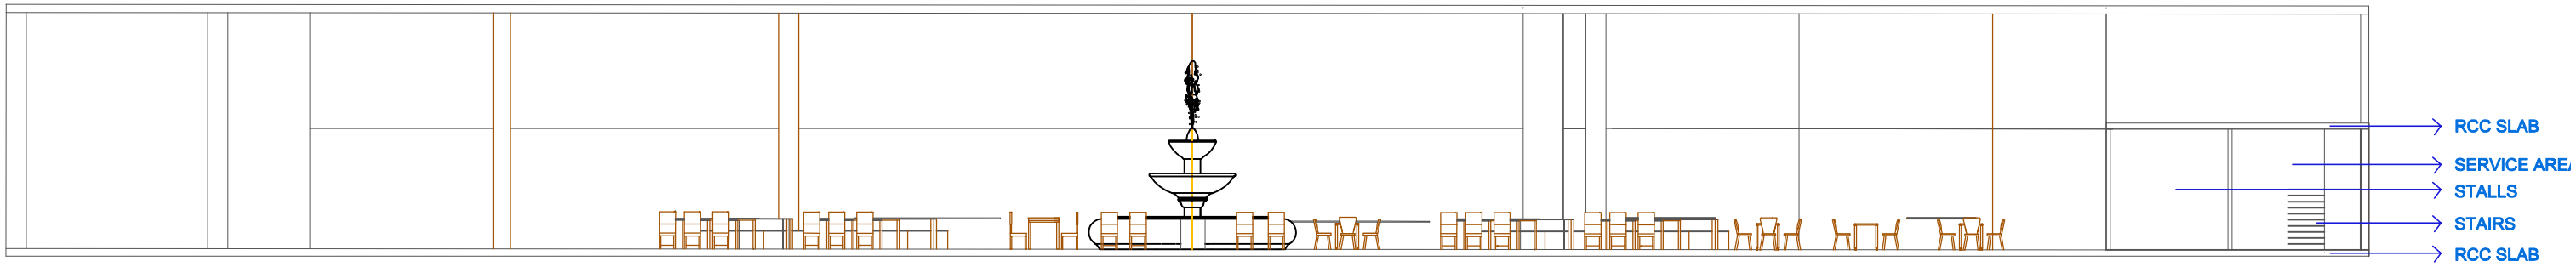

SECTIONAL ELEVATION C C'

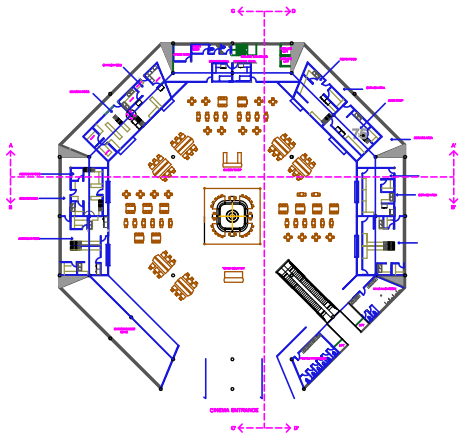

SCALE - 1:75

SUNANDA PATIL
SEM V YEAR III
SPECIALIZED INTERIOR DESIGN
SDPS WOMEN'S COLLEGE